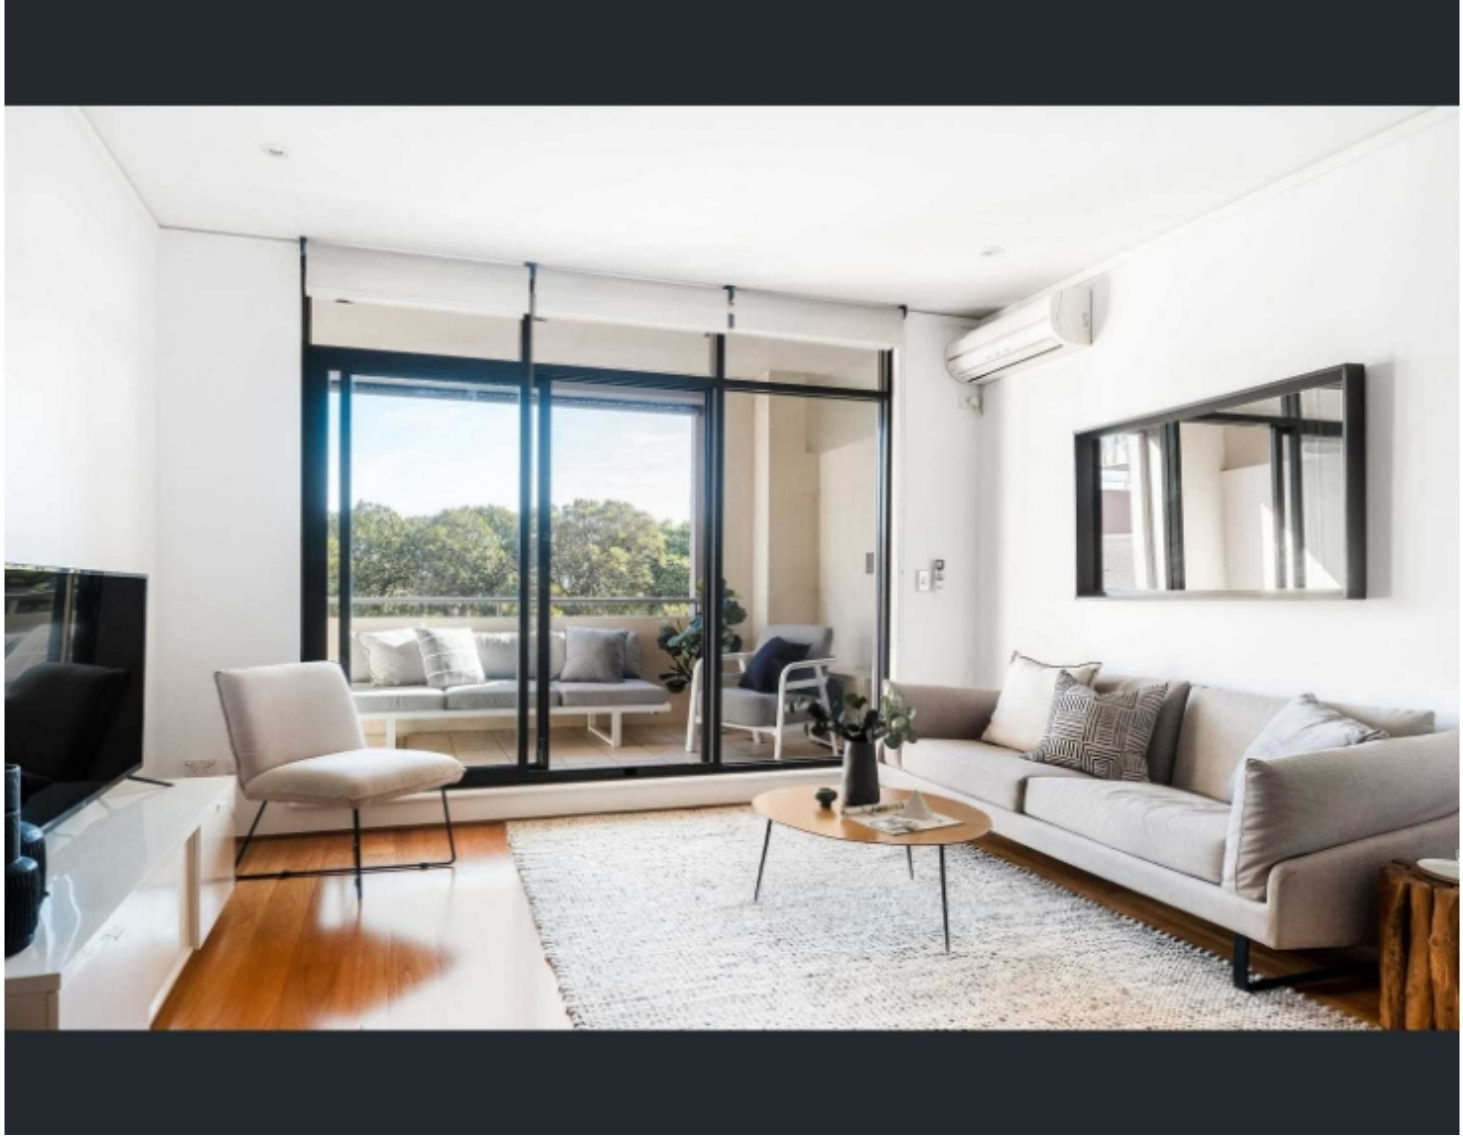

303/6 Belvoir Street Surry Hills NSW 2010

1 1 0

$750 per week

Date available: 14 August 2025
Book Inspection

Parkside Living in Iconic Warehouse Conversion

Positioned directly opposite Prince Alfred Park and offering leafy views with stunning sunset backdrops, this oversized one-bedroom apartment is located in the tightly held 'Parc Belvoir' - one of Surry Hills' most admired warehouse conversions.

With generous proportions, high ceilings and an industrial edge, this apartment delivers the ultimate inner-city lifestyle. Enjoy easy access to Central Station, light rail, Haymarket, and the upcoming Central Precinct tech hub - all just a short stroll away. You'll also be spoilt for choice with Surry Hills' best cafes, restaurants and bars at your doorstep.

- Spacious open-plan living with timber floors and high ceilings
- Covered balcony with leafy outlook and city skyline views
- Mezzanine-style bedroom with built-ins and under-bed storage
- Stylish galley kitchen with granite benchtops & Smeg gas appliances
- Large bathroom with full-size tub and internal laundry
- Reverse cycle air-conditioning, gas bayonet, and video intercom
- Lift access and secure building with rooftop entertaining area
- Opposite Prince Alfred Park, pool, and just minutes to the CBD

Warehouse charm meets modern convenience in a vibrant parkside location.

Gallery

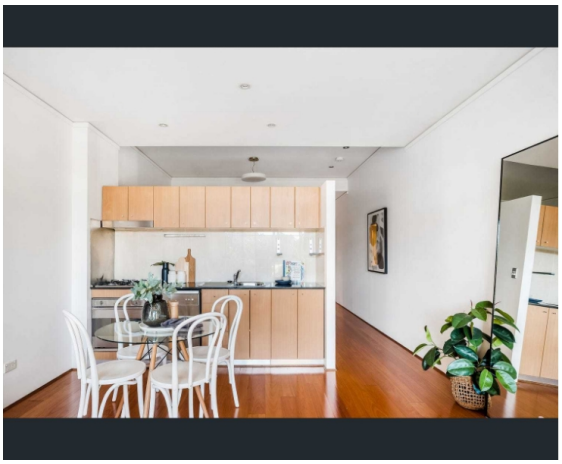

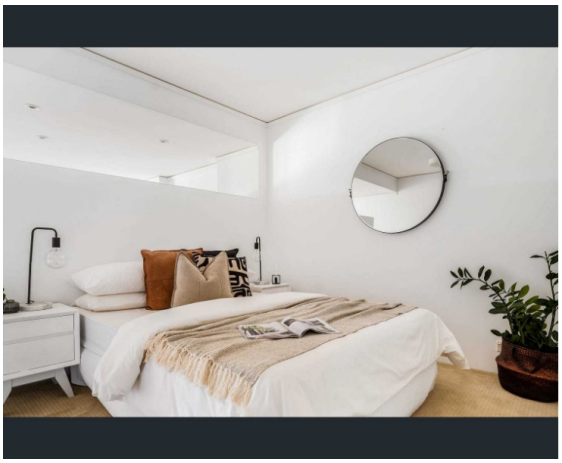

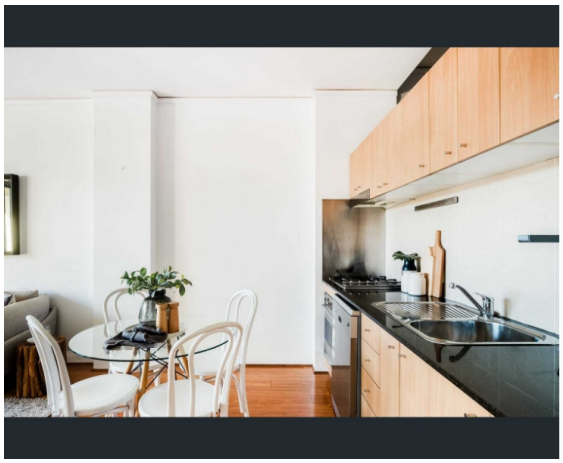

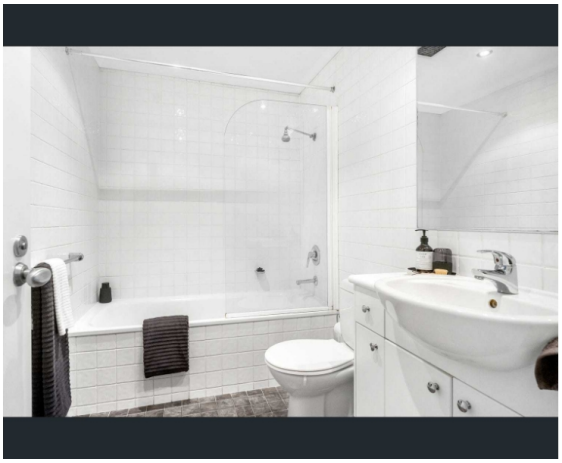

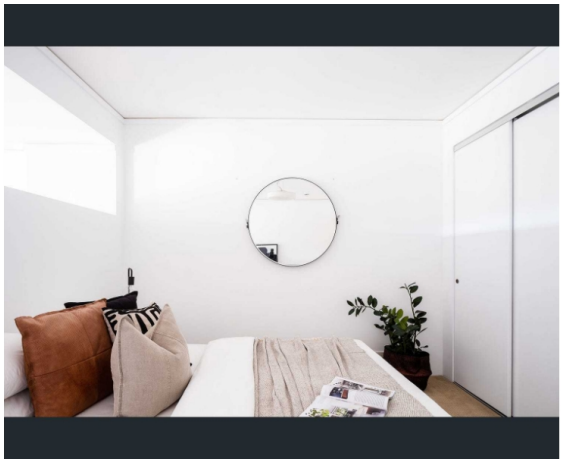

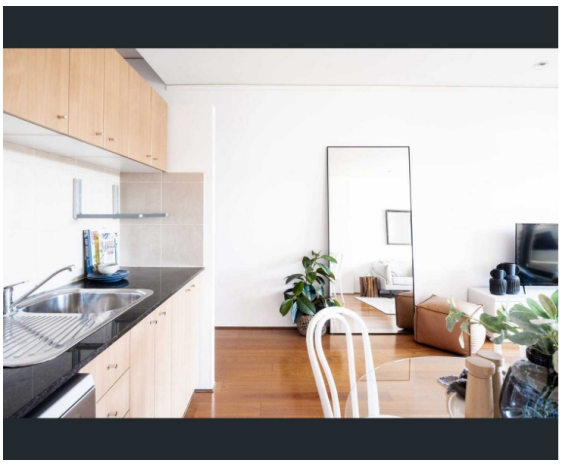

Location Map

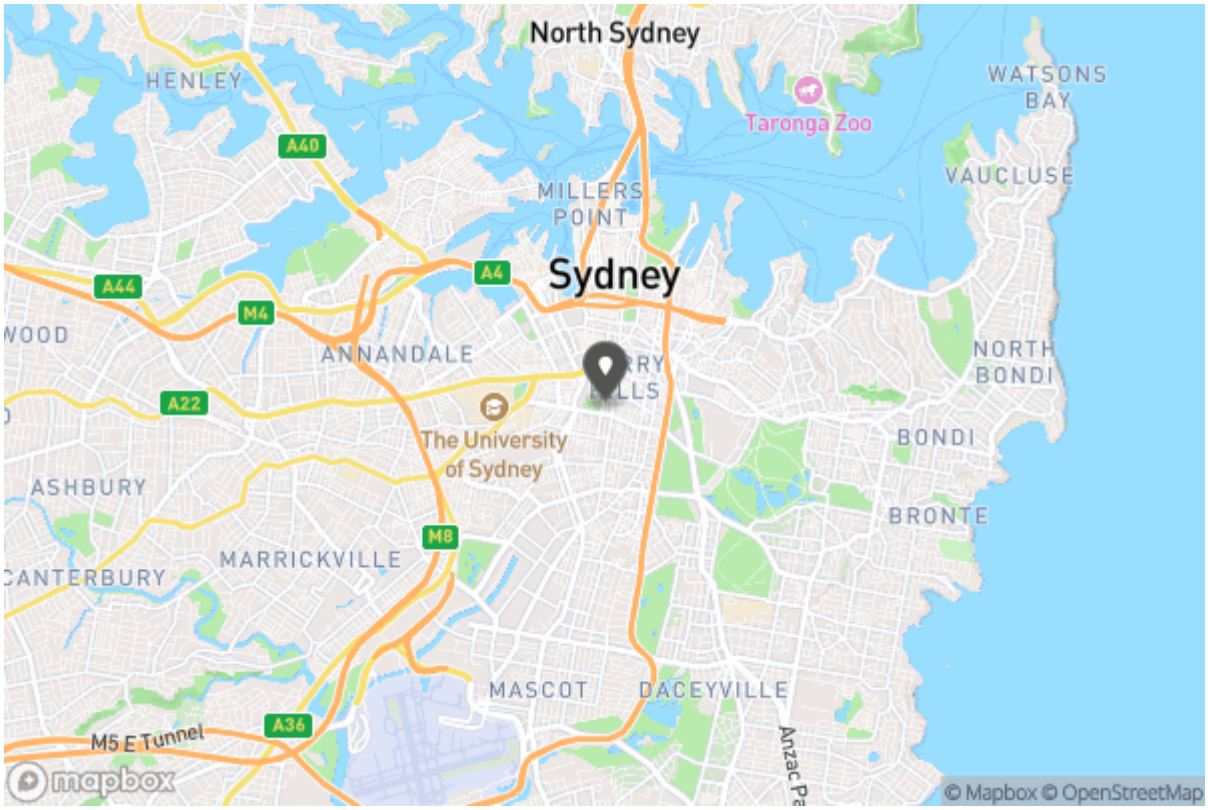

Floor Plans

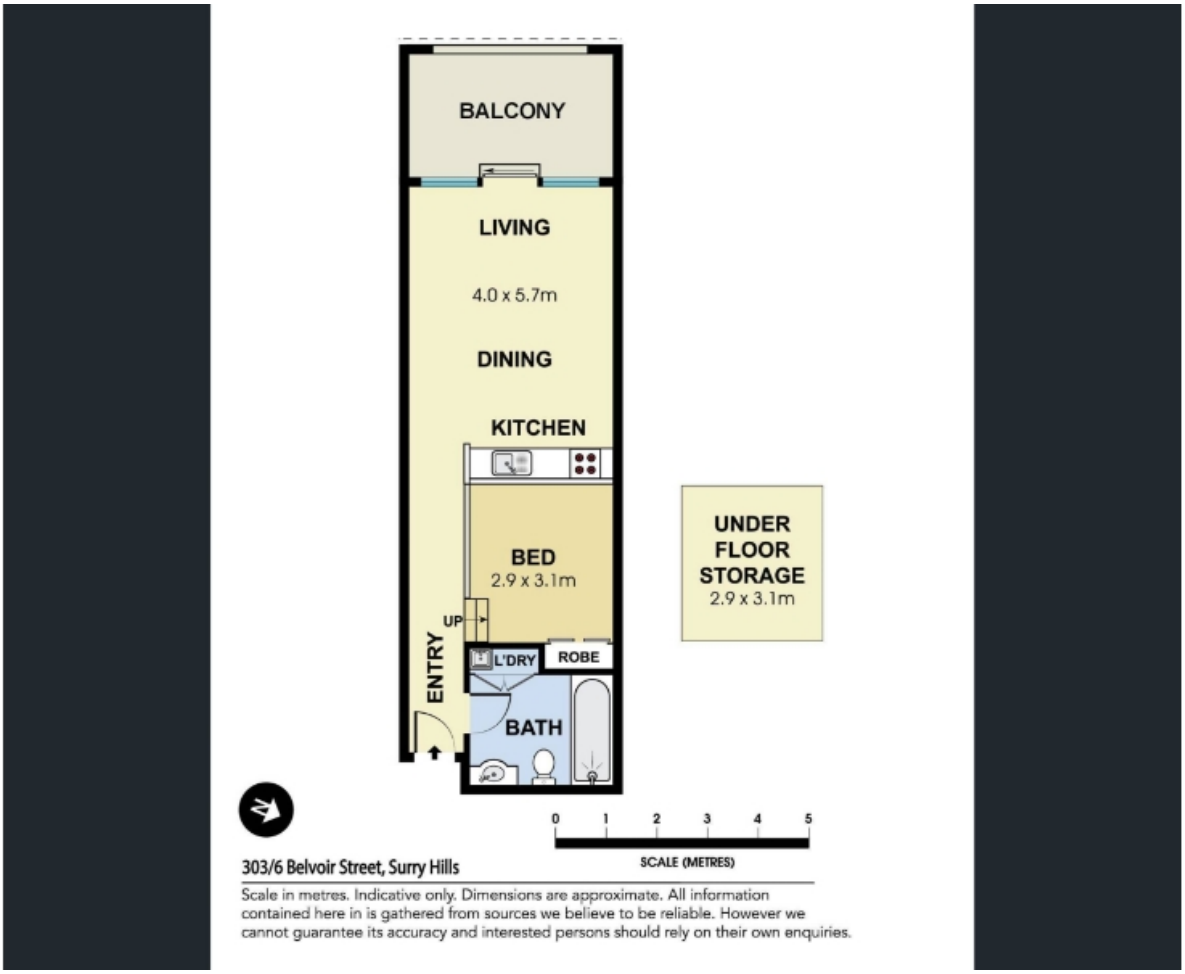
BALCONY
LIVING
4.0 x 5.7m
DINING
KITCHEN
BED
2.9 x 3.1m
UP
ENTRY
L'DRY
ROBE
BATH
UNDER
FLOOR
STORAGE
2.9 x 3.1m
0 1 2 3 4 5
SCALE (METRES)
303/6 Belvoir Street, Surry Hills
Scale in metres. Indicative only. Dimensions are approximate. All information contained here in is gathered from sources we believe to be reliable. However we cannot guarantee its accuracy and interested persons should rely on their own enquiries.

Josh Reynolds

Josh.Reynolds@belleproperty.com

02 9188 6878
144a Foveaux Street
Surry Hills NSW 2010

Why Book with Belle Property Surry Hills

With our agency, you can book Property Inspections 24/7 on your computer, tablet or smartphone. When you do, you will receive an immediate response confirming your booking via email and SMS. Should the property be leased, the inspection time changed or cancelled for any reason, you will be informed the second it happens keeping you up to date.

You can also change or cancel your booking at any time if you no longer wish to attend or the times are no longer suitable. As part of your booking, we will send you reminders of the inspection as well as directions to the property to make the process of inspecting the property seamless.

Finally, should you wish to apply for the property, all of the relevant information including PDF or online applications details will be provided so you can apply as quickly as possible.

Tenancy Application

A copy of the General Tenancy Agreement for this property, including all special conditions is available via the following link:

Apply Online

https://2apply.com.au/Property?agentID=AB-BelleSurryHills&uniqueID=222P530415

More Information

For more information about renting through Belle Property Surry Hills, head to

http://www.belleproperty.com/surry-hills

To view more properties

More Properties

http://www.belleproperty.com/surry-hills